



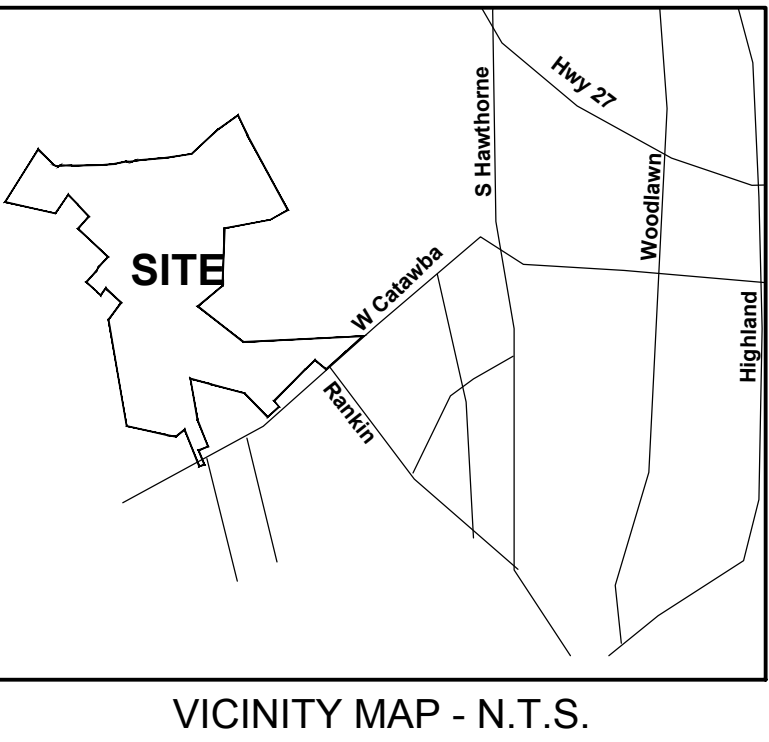

DATE	ISSUED FOR	REV

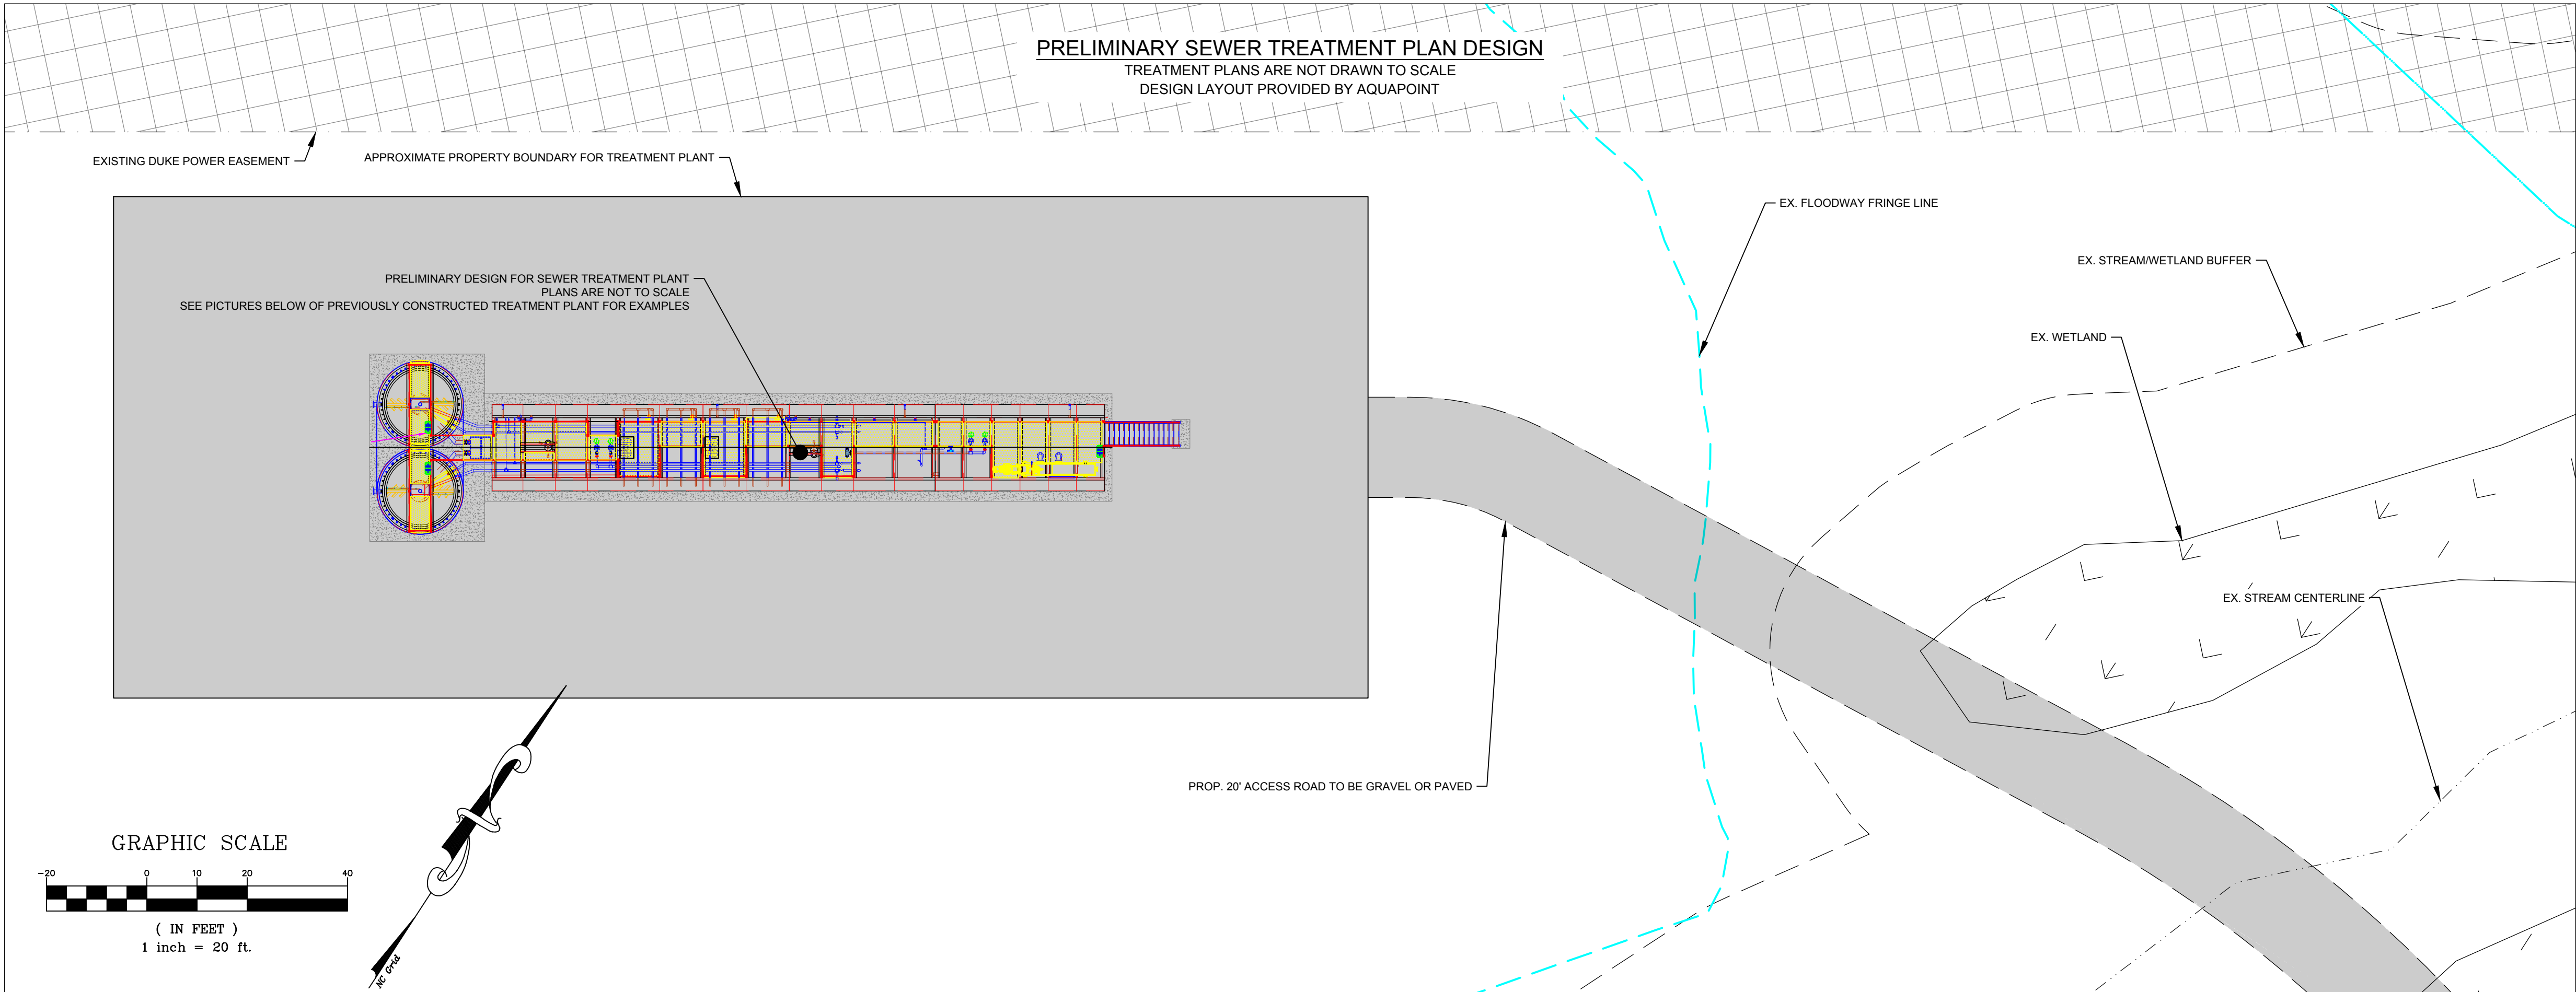

Engineer:



R. Joe Harris & Associates, Inc.
Engineering • Land Surveying • Planning
Management

1186 Stonemont Blvd., Tega Cay, S.C. 29708 P: (803) 802-1799

www.rjoe Harris.com

This drawing shall not be used for construction purposes until the seal and signature of the responsible registrant appears on the drawing, and proper permit forms and related fees are transmitted by the Owner, Owner's Agent or Contractor to the Authority having jurisdiction.

FOR
INFORMATION
ONLY

Project Manager	Drawn
-	R. Young
Department Manager	Checked
-	C. Bridges
Print/Plot Date	
February 11, 2025	
Asbuilt Drawn	Asbuilt Date
-	-
Client	
Tom Springs 400 W. Catawba Ave. Mt. Holly, North Carolina 28120 P: (704) 827-7791	
Project:	
Holly Springs	
Drawing Title:	
Sewer Treatment Plant Exhibit	
Project No.	Drawing No.
4710	EX-1
DWG File Name:	
4710 - Sewer Treatment Plant Exhibit	

