



DESIGN PUBLIC HEARING MAP
PROJECT 49903.1.I (BL-0033)
GASTON COUNTY
CONSTRUCT SIDEWALK ON TRYON
COURTHOUSE RD. (NC274) PINE SPRINGS
DRIVE TO TRYON ELEMENTARY SCHOOL







DESIGN PUBLIC HEARING MAP
PROJECT 49903.1.I (BL-0033)
GASTON COUNTY
CONSTRUCT SIDEWALK ON TRYON
COURTHOUSE RD. (NC274) PINE SPRINGS
DRIVE TO TRYON ELEMENTARY SCHOOL

LEGEND

- PROPOSED CONSTRUCTION EASEMENT
- PROPOSED RIGHT OF WAY
- PROPOSED CROSS WALK
- PROPOSED SIDEWALK

INCOMPLETE PLANS
DO NOT USE FOR R/W ACQUISITION
DOCUMENT NOT CONSIDERED FINAL
UNLESS ALL SIGNATURES COMPLETE

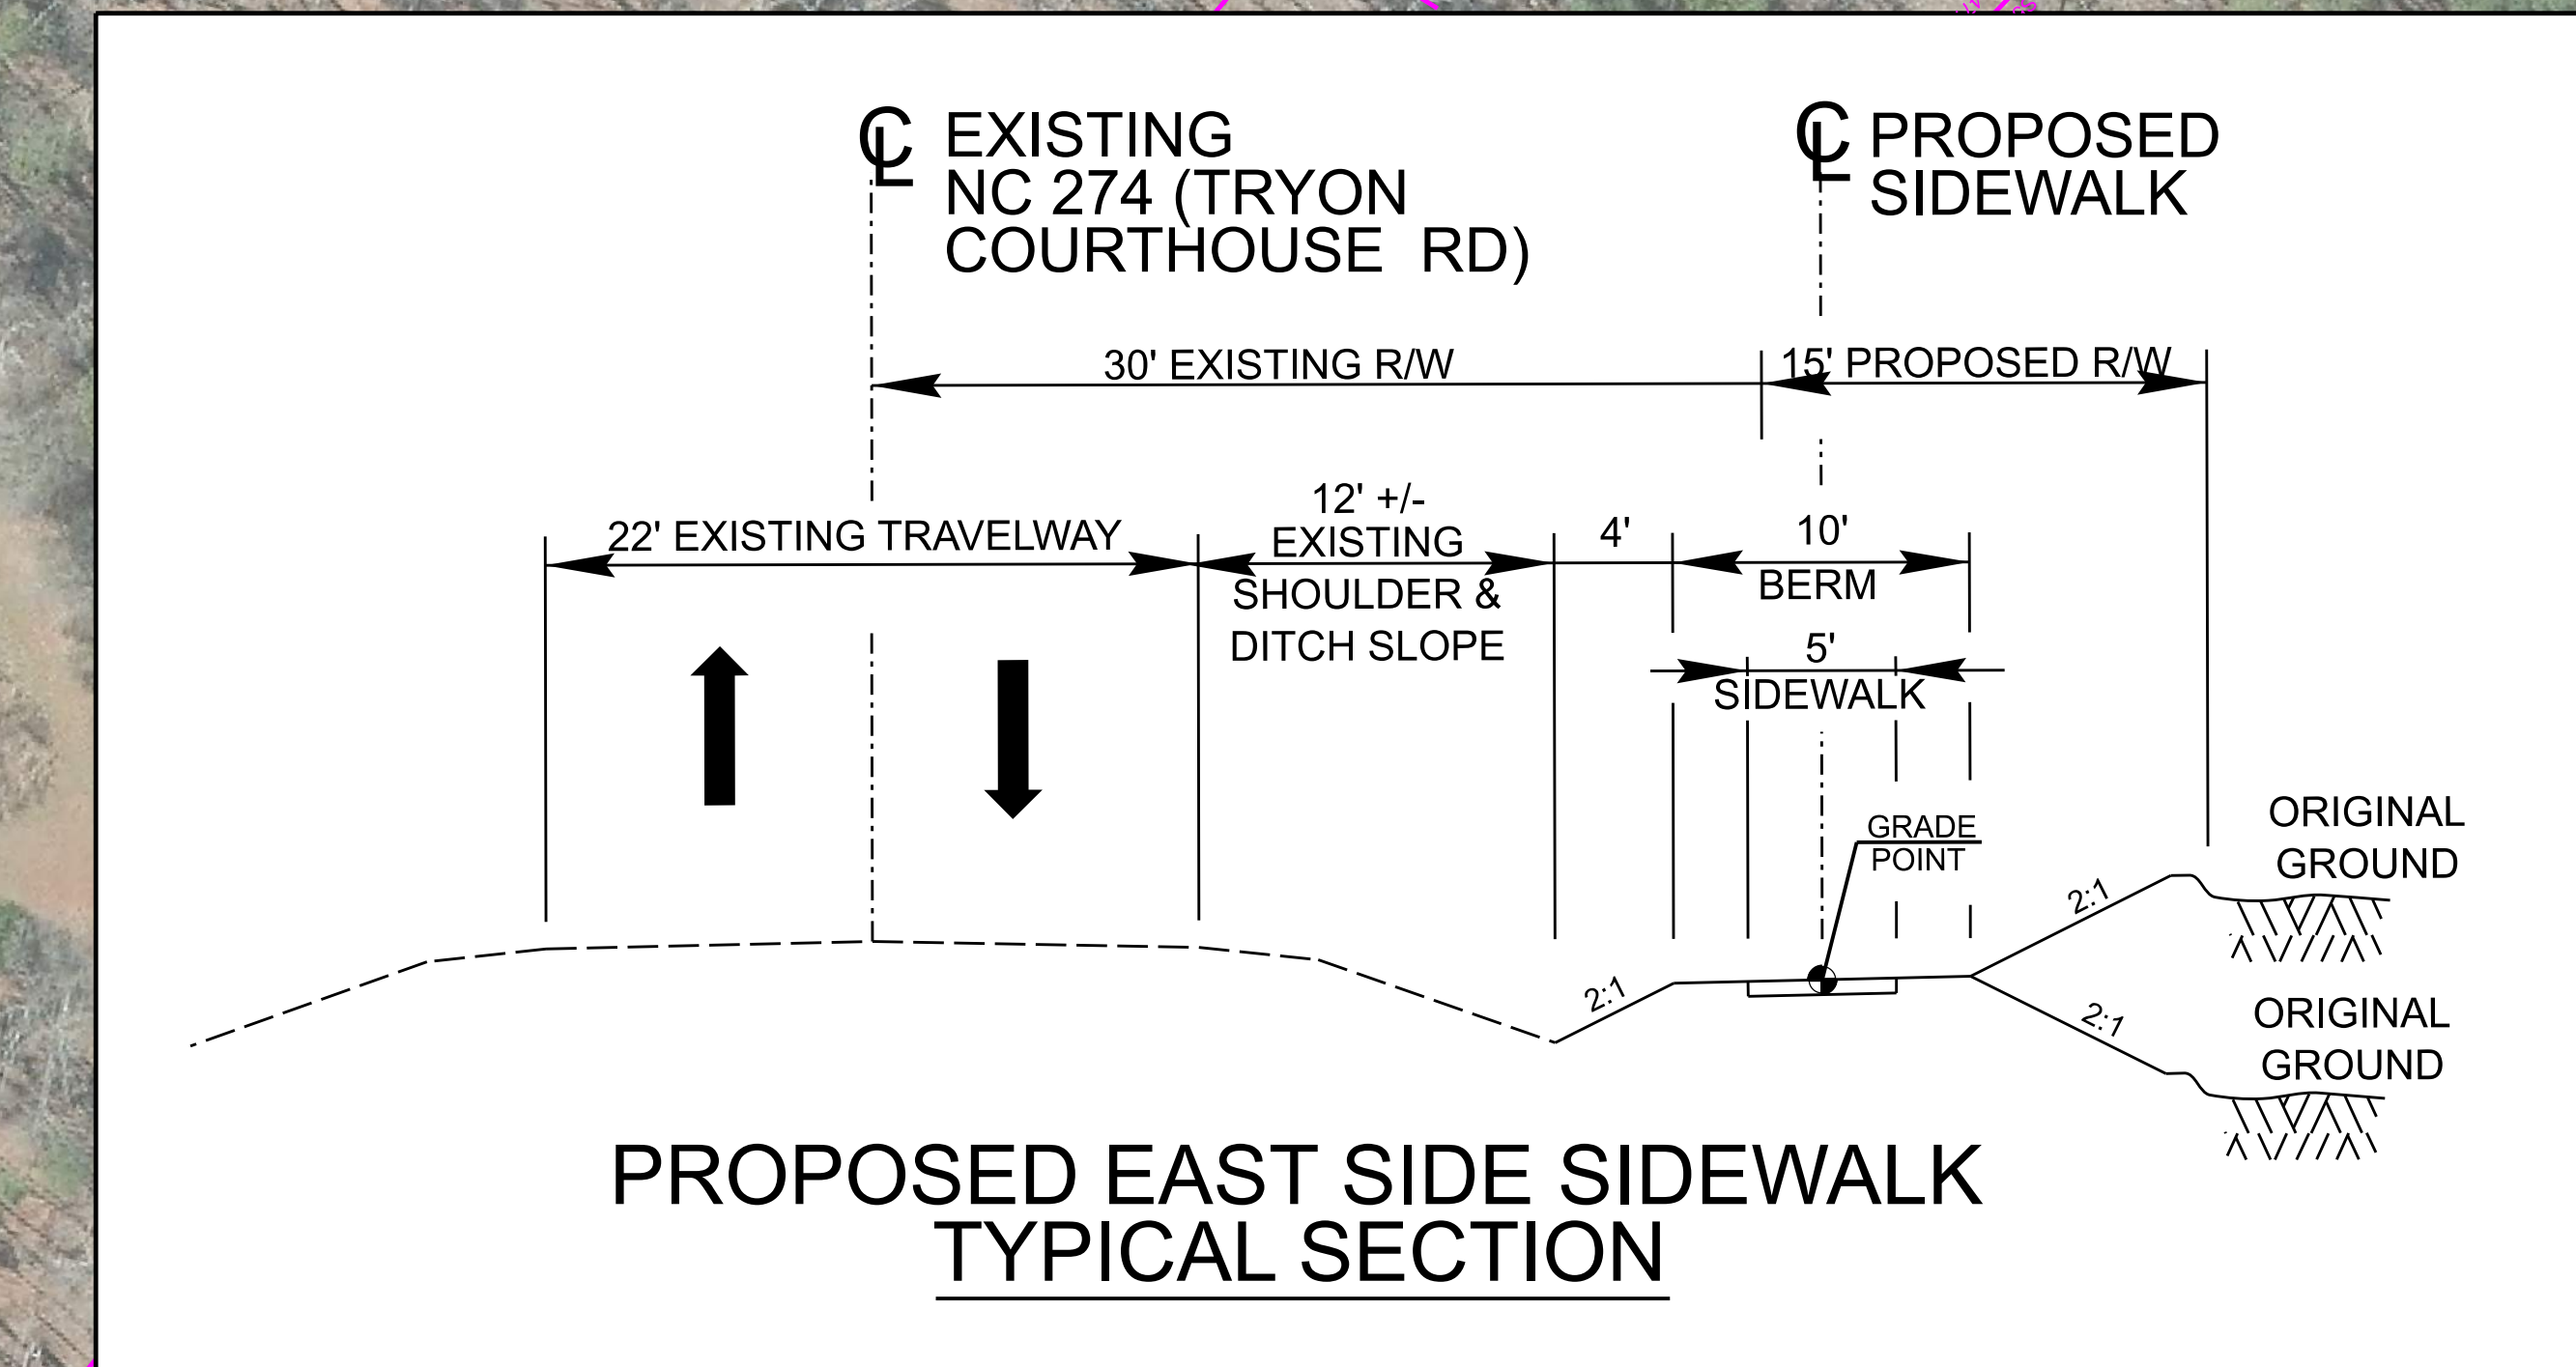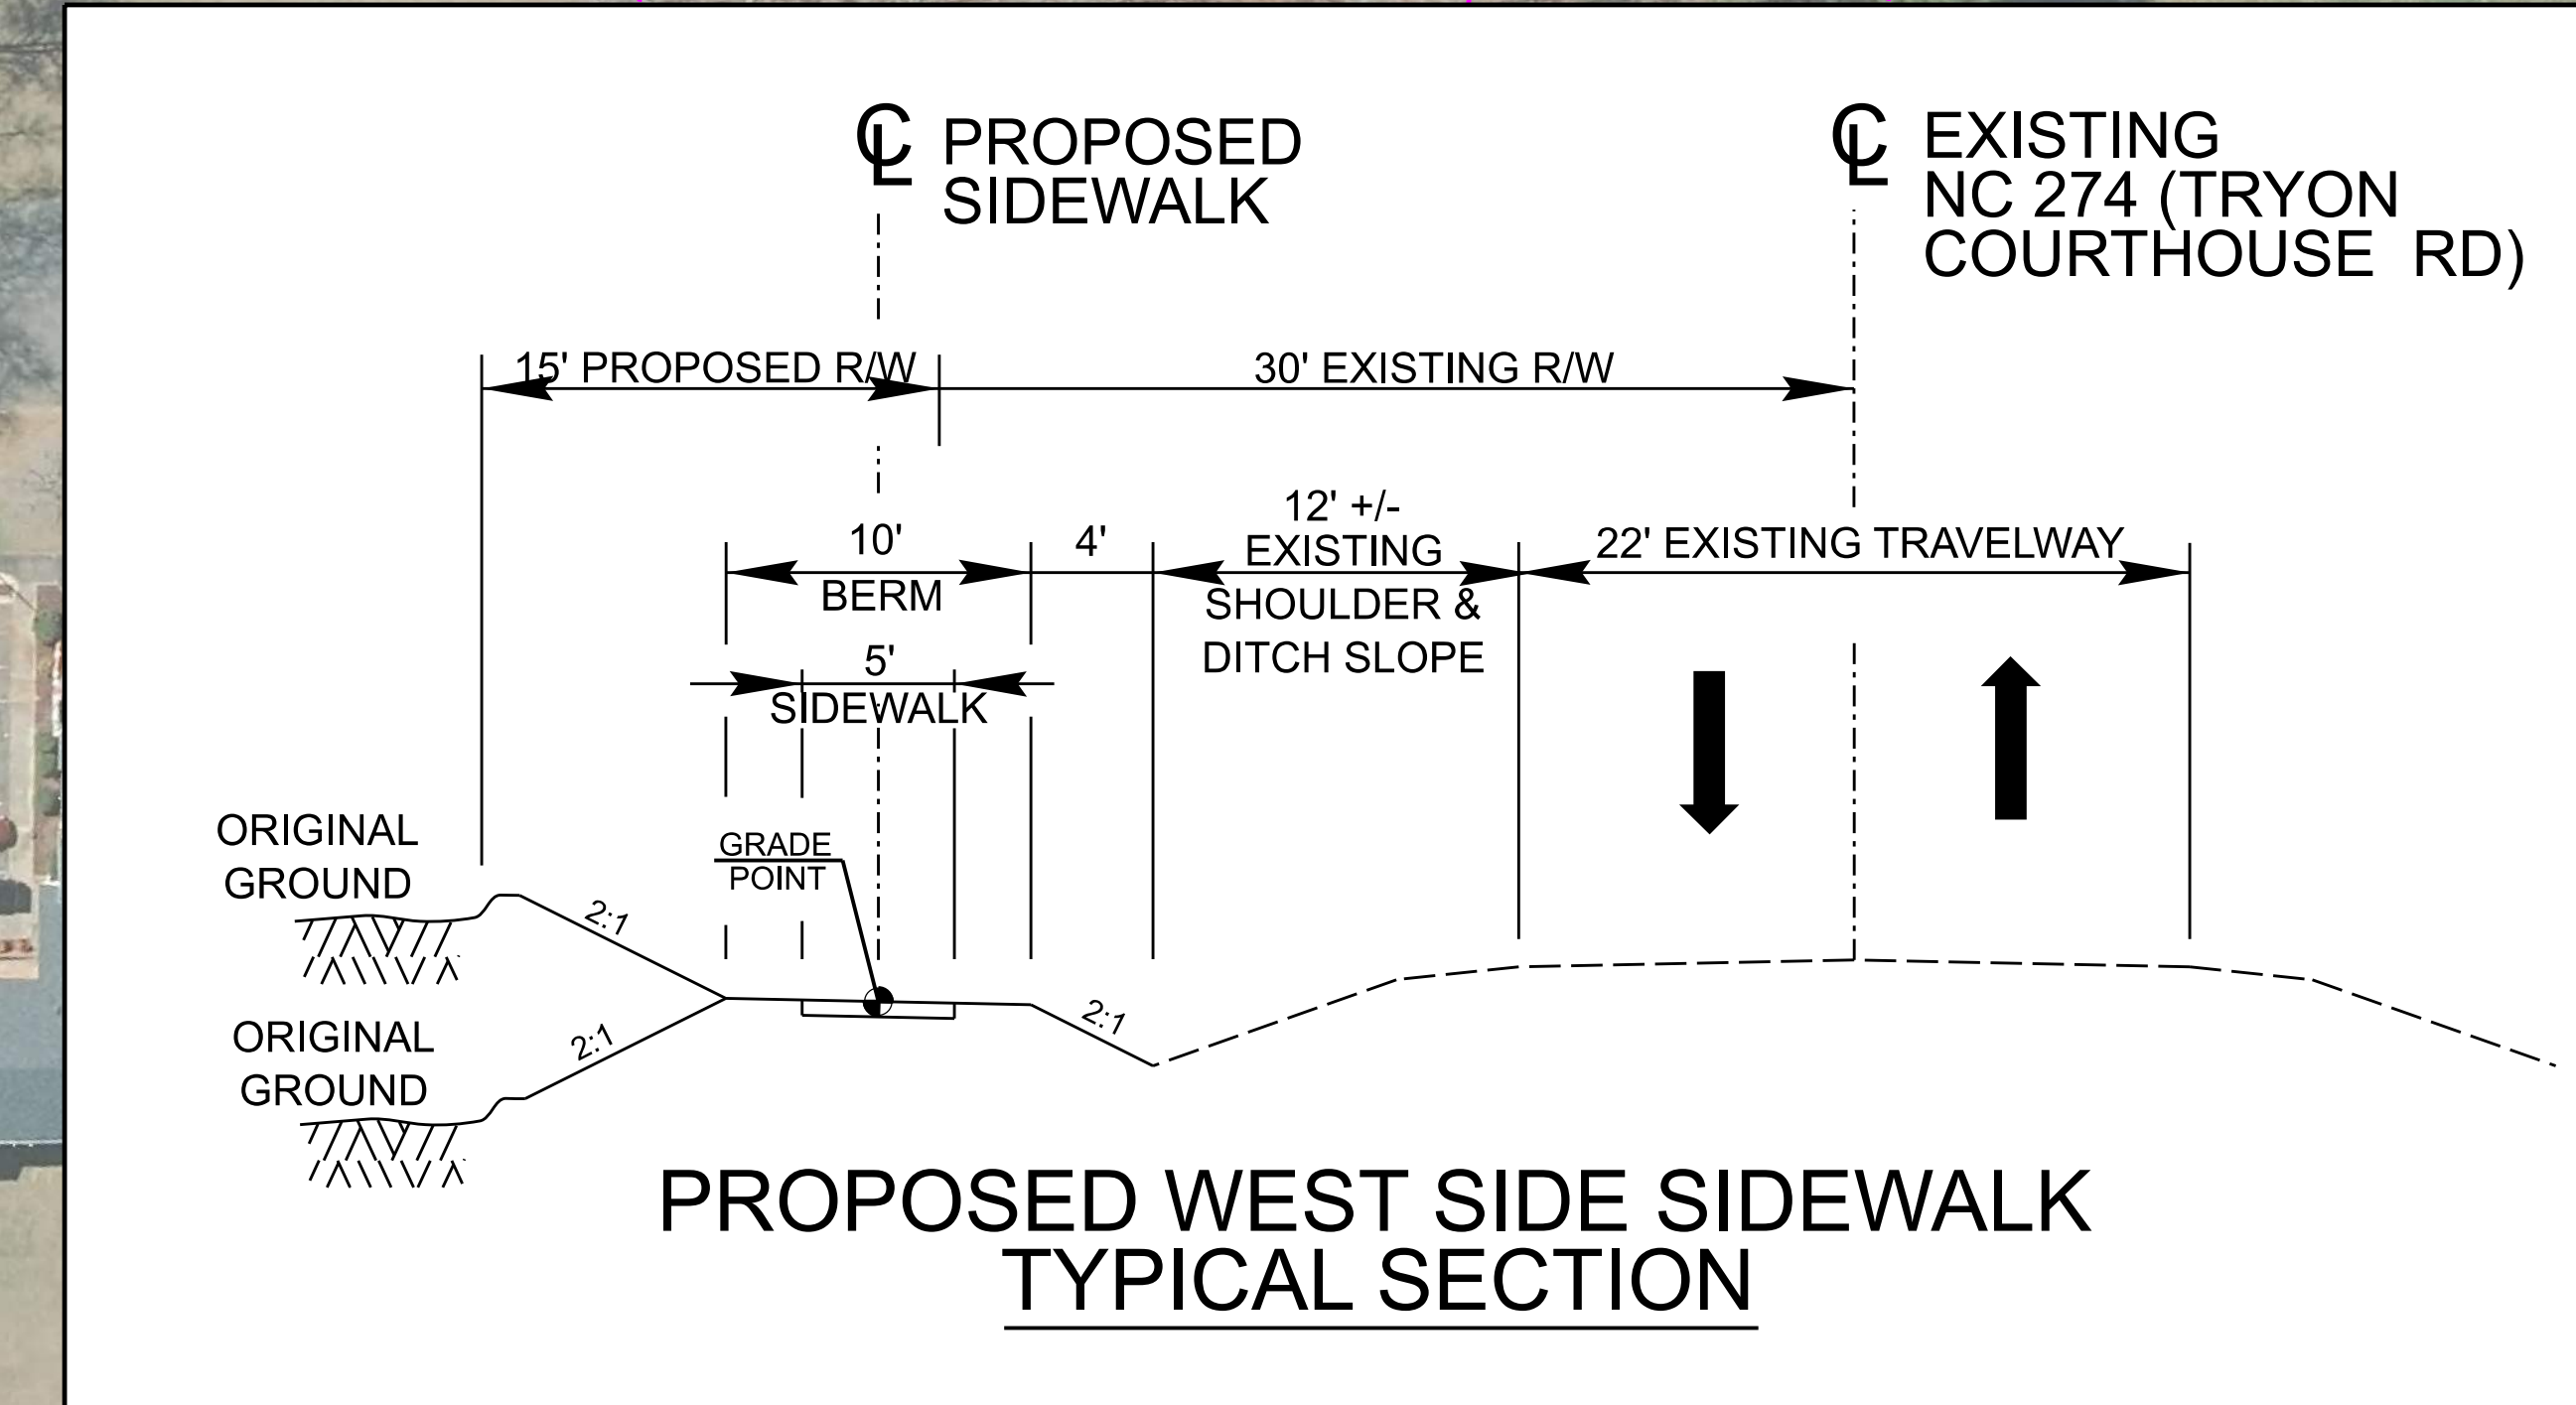 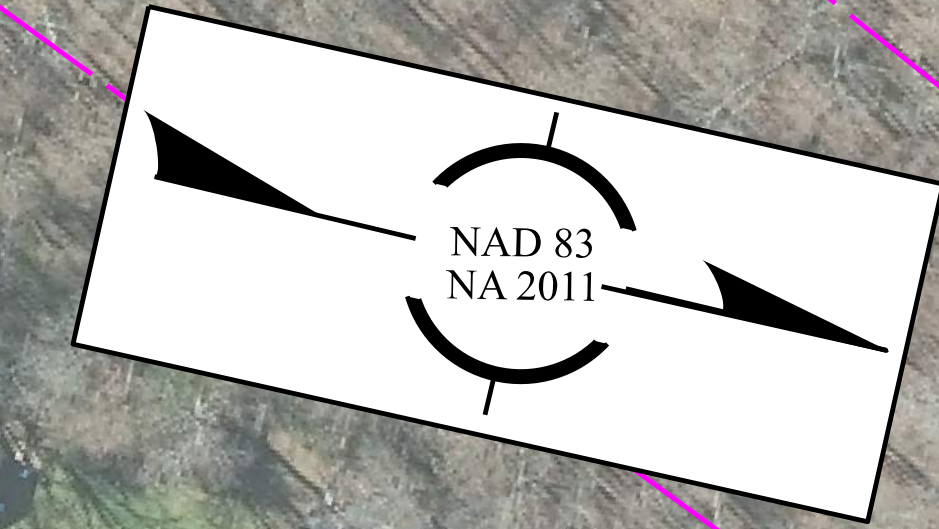

DESIGN PUBLIC HEARING MAP
PROJECT 49903.1.I (BL-0033)
GASTON COUNTY
CONSTRUCT SIDEWALK ON TRYON
COURTHOUSE RD. (NC274) PINE SPRINGS
DRIVE TO TRYON ELEMENTARY SCHOOL

